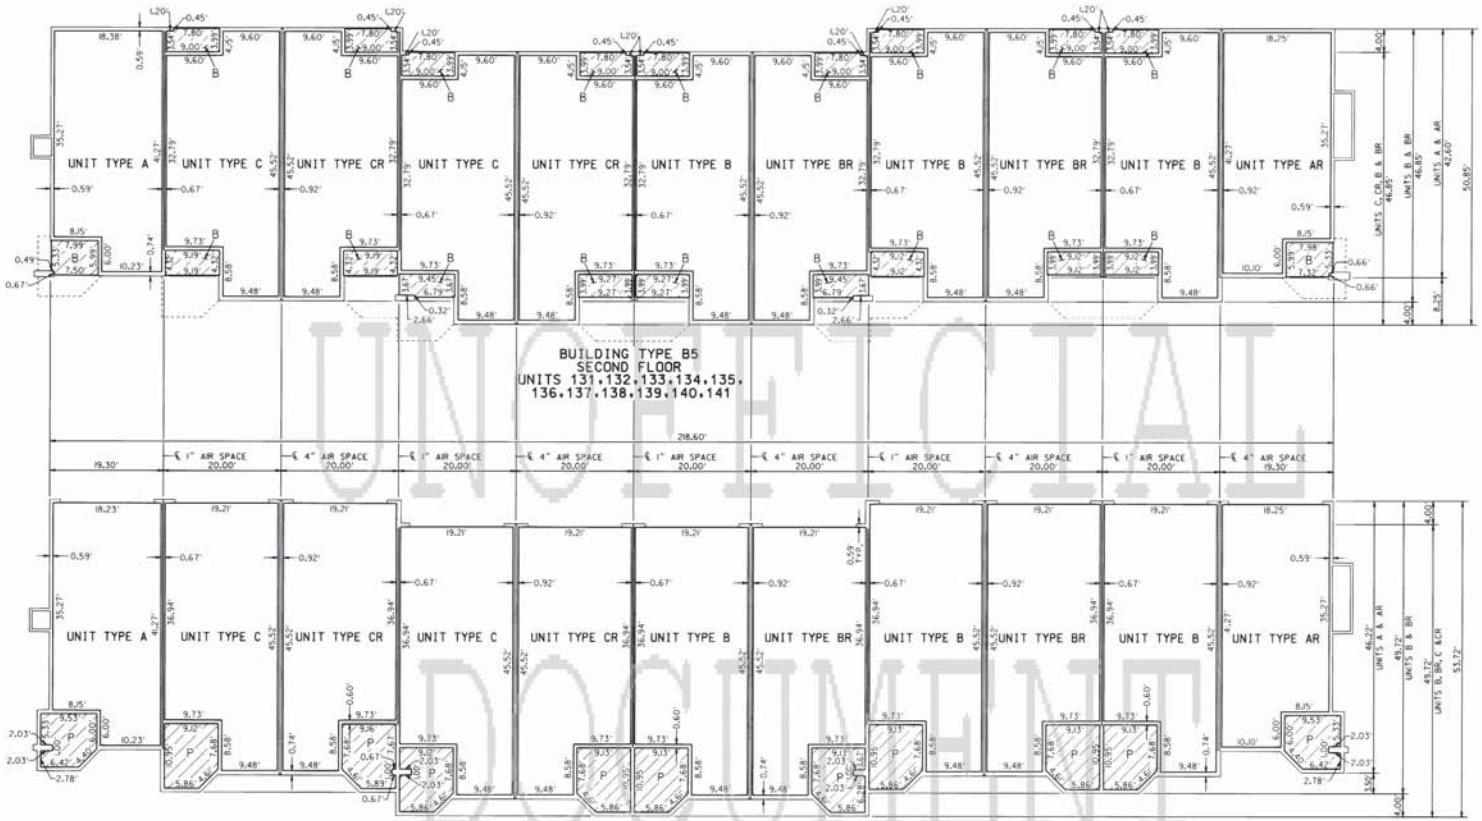

BUILDING TYPE B5
SECOND FLOOR
UNITS 131,132,133,134,135,
136,137,138,139,140,141

BUILDING TYPE B5
FIRST FLOOR
UNITS 131,132,133,134,135,
136,137,138,139,140,141

UNOFFICIAL DOCUMENT

BOOK 857 PAGE 31
OFFICIAL RECORDS OF
MARICOPA COUNTY RECORDER
HELEN PURCELL
2006-1069823
08/10/2006 02:34 PM

PROFILE ELEVATION SCHEDULE
BUILDING NO.5

UNIT NO.	FIRST FLOOR		SECOND FLOOR		THIRD FLOOR	
	FLOOR ELEV.	PLATE LINE ELEV.	FLOOR ELEV.	PLATE LINE ELEV.	FLOOR ELEV.	PLATE LINE ELEV.
131	1173.67	1181.63	1182.71	1192.25	------	------
132	1173.67	1181.63	1182.71	1192.25	1193.33	1202.33
133	1173.67	1181.63	1182.71	1192.25	1193.33	1202.33
134	1173.67	1181.63	1182.71	1192.25	1193.33	1202.33
135	1173.67	1181.63	1182.71	1192.25	1193.33	1202.33
136	1173.67	1181.63	1182.71	1192.25	1193.33	1202.33
137	1173.67	1181.63	1182.71	1192.25	1193.33	1202.33
138	1173.67	1181.63	1182.71	1192.25	1193.33	1202.33
139	1173.67	1181.63	1182.71	1192.25	1193.33	1202.33
140	1173.67	1181.63	1182.71	1192.25	1193.33	1202.33
141	1173.67	1181.63	1182.71	1192.25	------	------

LEGEND

———	INDICATES BOUNDARY OUTLINE OF UNITS, GARAGES, PATIOS, BALCONIES AND STORAGE TO FINISHED STUDS
———	INDICATES PLANE OF OUTSIDE WALL SURFACE
▨	INDICATES AREA OF LIMITED COMMON ELEMENTS WHICH ARE ASSIGNED TO THE UNITS TO WHICH THEY ARE APPURTENANT
UNIT TYPE B1	INDICATES UNIT TYPE
B	INDICATES BALCONY AREA
P	INDICATES PATIO AREA

NOTE: ALL ANGLES ARE 90° OR 45° UNLESS OTHERWISE SPECIFIED

SCALE 1"=10'

CONDOMINIUM PLAT OF
ANDARE

BUILDING TYPE B5
1ST & 2ND FLOORS

SHEET 7 OF 10

RICK ENGINEERING COMPANY
6150 NORTH 16TH STREET
PHOENIX, AZ 85016
602.957.3350
(FAX)602.285.2396
rickengineering.com
Phoenix Tucson San Diego Riverside Orange Sacramento

DATE: 08-AUG-2006 | PROJECT NO. 3413B | DRAWN BY: FW, MLM

PRELIMINARY-NOT FOR CONSTRUCTION OR RECORDING

D:\3413\3413cp07.dgn
08-AUG-2006